


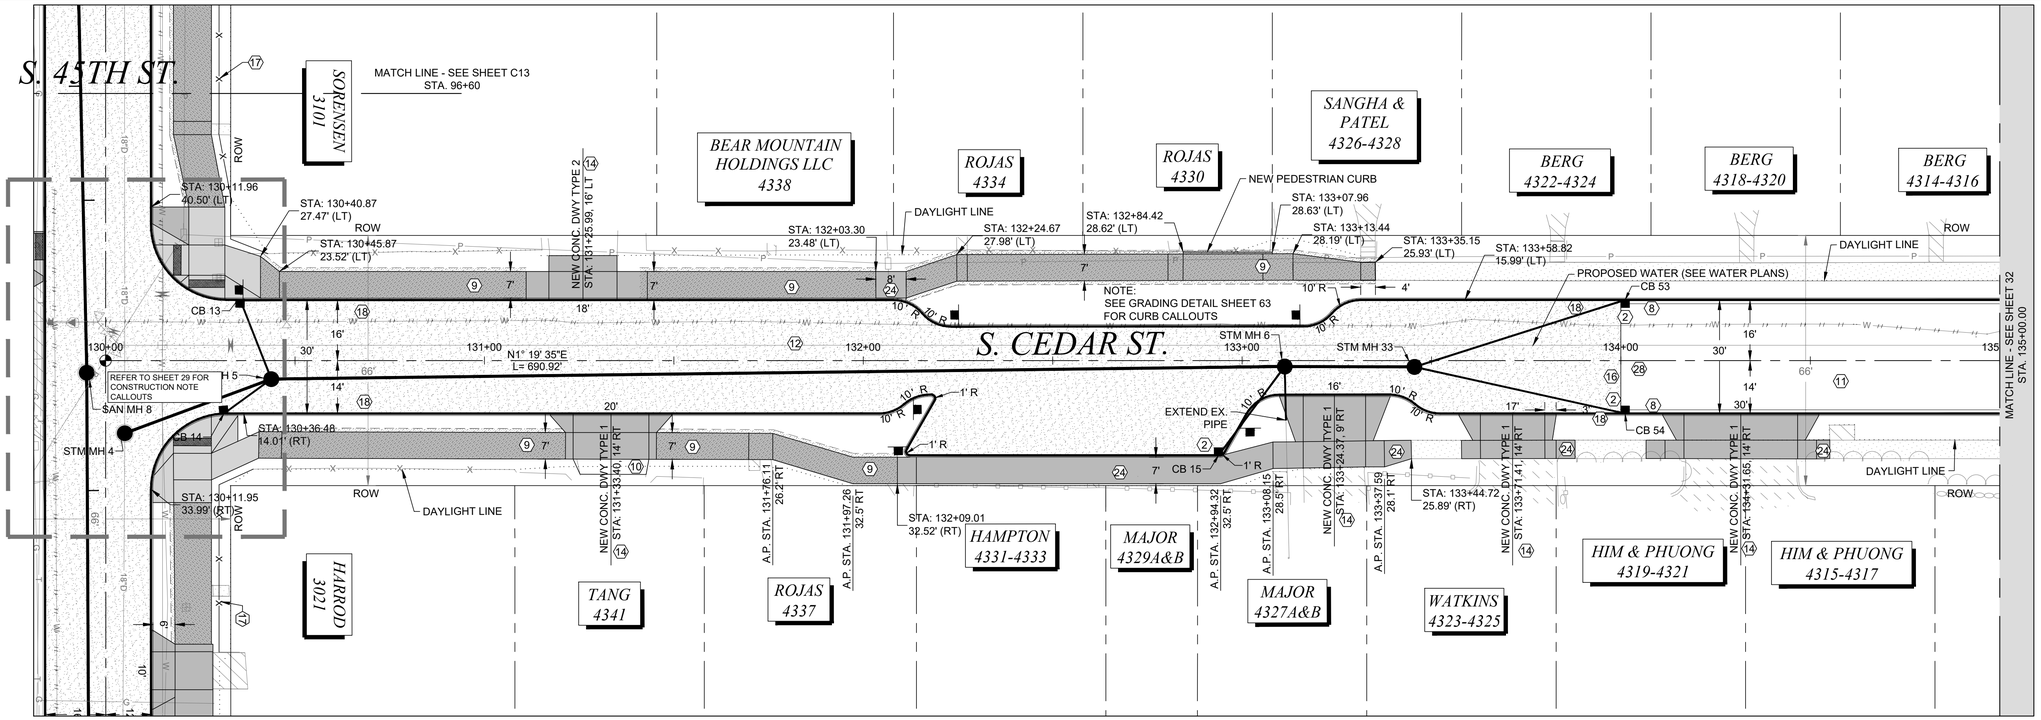


## CONSTRUCTION NOTES

- CONSTRUCT BRASS POURED MONUMENT PER CITY OF TACOMA STANDARD PLAN SU-01
- PROVIDE INLET PROTECTION TO CATCH BASIN PER SPECIFICATION 8-01 UNTIL END OF CONSTRUCTION ACTIVITIES
- TO BE ADJUSTED BY OTHERS
- TO BE RELOCATED BY OTHERS
- ADJUST TO GRADE PER SPECIFICATION 7-05
- ADJUST EXISTING VALVE PER CITY OF TACOMA STANDARD SU-37
- CONSTRUCT CEMENT CONCRETE CURB RAMP PER CITY OF TACOMA STANDARD PLAN SU-05 SERIES AND CURB RAMP GRADING SHEET PG. 50-64
- CONSTRUCT CEMENT CONCRETE TRAFFIC CURB AND GUTTER PER DETAIL 1/6
- CONSTRUCT BALLASTED CEMENT CONCRETE SIDEWALK 1/6
- GRADE FOR POSITIVE DRAINAGE AND PLACE 2 INCH HMA CL ½ INCH PG 58H-22 OVER 2 INCH CRUSHED SURFACING TOP COURSE
- CONSTRUCT HMA CL.1/2" PG 58H-22 PAVEMENT. REFER TO CROSS SECTION FOR MATERIAL AND DEPTHS.
- CONSTRUCT POROUS ASPHALT PHMA CL. ½" PG 58V-22 ER PAVEMENT. REFER TO CROSS SECTION FOR MATERIAL AND DEPTHS.
- CONSTRUCT HMA WEDGE CURB PER CITY OF TACOMA STANDARD PLAN SU-03A
- CONSTRUCT CEMENT CONCRETE DRIVEWAY PER CITY OF TACOMA STANDARD PLAN SU-07 SERIES AND DRIVEWAY GRADING DETAIL SHEETS PG 34-49 & PG 65-84.
- CONSTRUCT RESIDENTIAL DRAIN THROUGH CURB PER CITY OF TACOMA STANDARD PLAN SU-29
- CONSTRUCT CONCRETE PAVEMENT SEPARATION BARRIER PER DETAIL. 1/6
- REMOVE AND RELOCATE FENCE
- CONSTRUCT CEMENT CONCRETE TRAFFIC CURB PER DETAIL 1/6
- REMOVE AND RELOCATE JUNCTION BOX
- INSTALL CONSTRUCTION SIGN PER DETAIL 1/6
- CONSTRUCT TRAFFIC CIRCLE PER DETAIL 1/6
- CONNECT EXISTING PIPE TO NEW STRUCTURE
- RECONNECT NEW PIPE TO EXISTING STRUCTURE
- CONSTRUCT CEMENT CONCRETE SIDEWALK PER CITY OF TACOMA STANDARD PLAN SU-04 SEE GRADING SHEETS PG 34-49.
- PROTECT EXISTING UTILITY WITH NO SCARIFICATION WITHIN 2' OF THE EXISTING UTILITY
- CONSTRUCT CEMENT CONCRETE TYPE 'D' MOUNTABLE BARRIER CURB PER DETAIL 1/6
- INSTALL CLEANOUT AS DESCRIBED IN THE GENERAL NOTES ON PAGE 2

## GENERAL NOTES:

1. ALL APPROACHES SHALL BE GRADED AND PLACED TO ENSURE POSITIVE DRAINAGE.
2. ADJUSTING STRUCTURES SUCH AS MANHOLES AND VALVE CHAMBERS SHALL BE DONE PER C.O.T. STANDARD DETAIL SU-25 AND SU-37.
3. WHEN REMOVING AN APPROACH THE LIMITS SHALL BE FROM THE EDGE OF THE APPROACH TO A MINIMUM OF 2' BEHIND THE NEW EDGE OF PAVEMENT.
4. FOR WORK WITHIN 10' OF AN EXISTING POLE, CONTRACTOR SHALL COORDINATE WITH TPU PRIOR TO STARTING ANY WORK.
5. SEE SIGNAGE AND CHANNELIZATION PLANS FOR SIGNAGE & CHANNELIZATION INFORMATION, REFER TO PAGES 85-90.
6. SEE ROADWAY AND SIDEWALK GRADING FOR PROFILES, REFER TO PAGES 34-49.
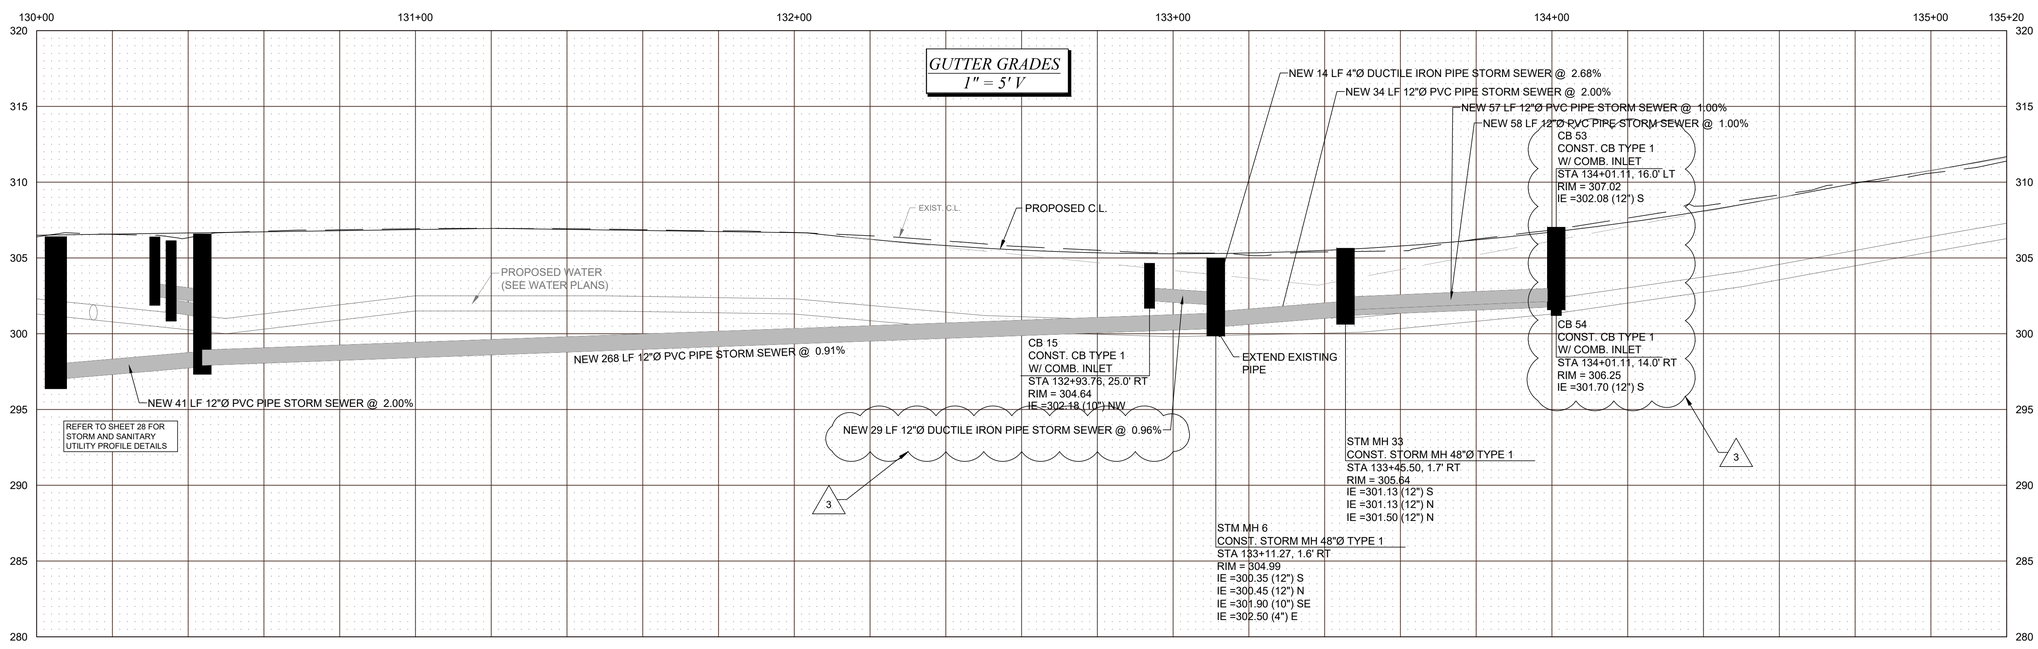
## UTILITY NOTE:

UTILITIES SHOWN ON THE PLAN AND PROFILE VIEW ARE APPROXIMATE LOCATIONS FROM BEST AVAILABLE INFORMATION AND MAY BE INCOMPLETE. UTILITY CROSSINGS ARE ONLY SHOWN ON THE PROFILE VIEW IF POTHOLE OR CONSTRUCTION DRAWING ELEVATIONS ARE AVAILABLE. THE CONTRACTOR SHALL BE RESPONSIBLE FOR LOCATING AND PROTECTING ALL EXISTING UTILITIES. CALL TWO BUSINESS DAYS BEFORE YOU DIG (1-800-424-5555) OR VISIT ONLINE WWW.CALLBEFOREYOUDIG.ORG. CONTRACTOR SHALL PROTECT ALL EXISTING INFRASTRUCTURE NOT IDENTIFIED FOR REMOVAL.

*CALL BEFORE YOU DIG*

EXISTING UTILITIES ARE SHOWN IN APPROXIMATE LOCATIONS ONLY PER BEST AVAILABLE INFO, AND MAY BE INCOMPLETE. CONTRACTOR SHALL BE RESPONSIBLE FOR LOCATING, POTHOLING AND AVOIDING ALL EXISTING UTILITIES.

CALL TWO BUSINESS DAYS BEFORE YOU DIG
(1-800-424-5555) OR VISIT ONLINE: www.callbeforeyoudig.org

Tacoma

| NO | REVISION | DATE | APPD |
|---|---|---|---|
| 3 | ADDENDUM 3 | 7/7/2022 | |

FINAL CONSTRUCTION CHECKED
BY
DATE

FIELD BOOKS: FB 4187

DATE: JUN 2022
DESIGNED: BCW
DRAWN: EJB
SCALE: 1" = 20'
CHECKED: DCS/AAA
PROJECT NAME: MADISON DIST
DRAWING NAME: MADISON-DIST_CONST

BRIAN WANG, STATE OF WASHINGTON, REGISTERED PROFESSIONAL ENGINEER
07/07/2022
ENGINEERING DIVISION MANAGER

CITY OF TACOMA
ENVIRONMENTAL SERVICES DEPARTMENT

# CONSTRUCTION PLAN/PROFILE
SOUTH CEDAR ST.
FROM S. 45TH ST. TO S. 43RD ST.

ES21-0004F
ENV-03031-25
ENV-04023-18
SHEET NO. 31
SHEET C15 OF C16